


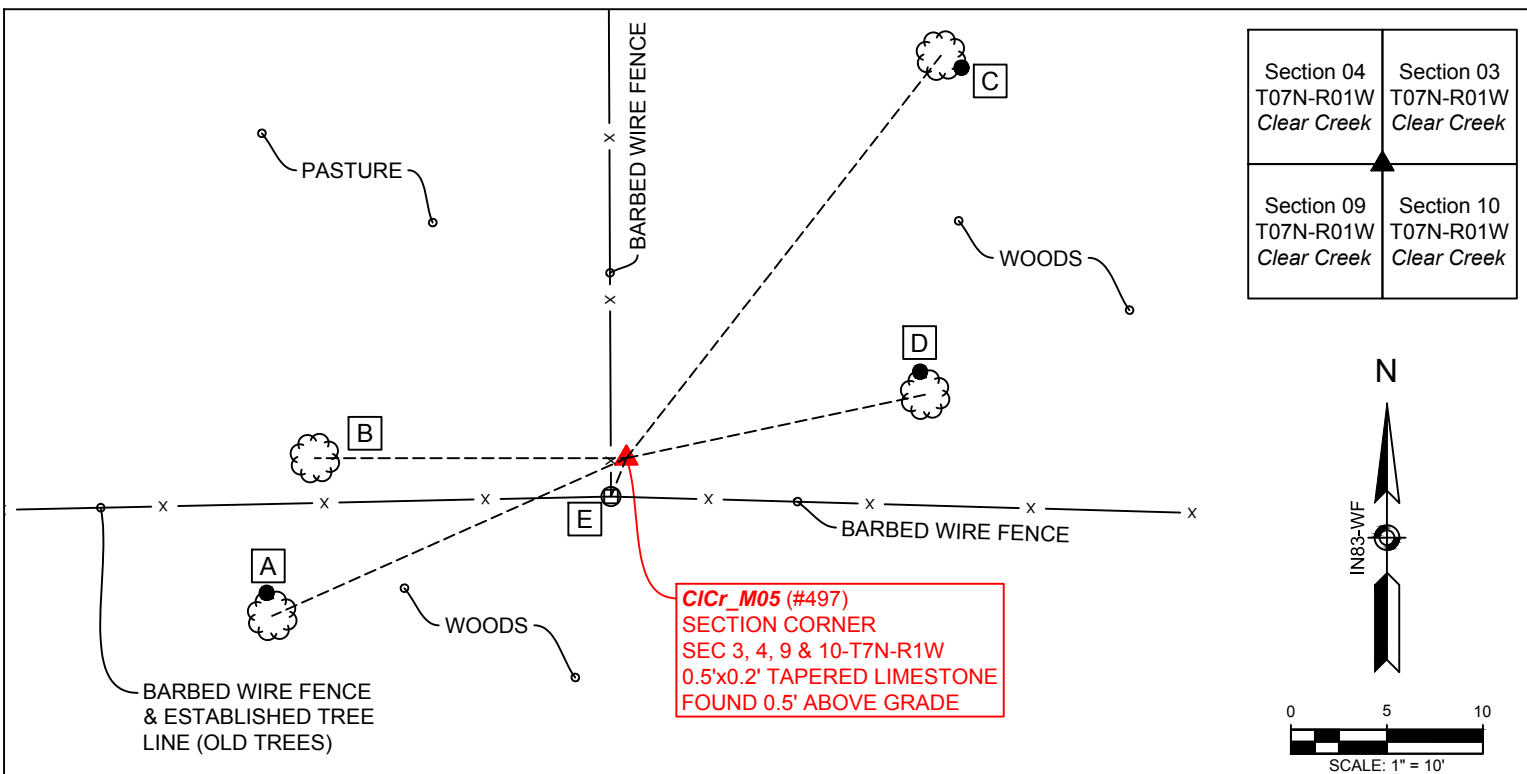

WITNESS MONUMENT TIES:

- MAG nail and 2" shiner set in hack 0.6' above grade on the north side of a 12.5" maple; S 66° W 20.2'
- Found magnetic sounding in the north side of a rotten 25" cherry; N 90° W 16.2' (Old Tie)
- MAG nail set in old scar 1.3' above grade on the southeast side of a 24" maple; N 38° E 26.6'
- MAG nail set in hack 0.4' above grade on the north side of a 25" hickory; N 78° E 15.9'
- A Monroe County Surveyor Marker sign was found 2.8' above grade on the northeast side of a 9" wooden post with fence to the north, east, and west, bearing and distance is to the center of the post; S 21° W 2.1'

NOTES:

- Field work was performed on July 11, 2017.
- Monroe County Surveyor's Field Book 50, page 59.
- Project Name: ClearCreek2017, Field work by: RSO and MCB, Drawn by: RSO, Reviewed by: RSO & TER.
- Coordinates shown hereon were obtained from GPS observations utilizing the Indiana Real-Time Network (INCORS). Indiana West Zone, NAD83(2011) Epoch 2010.0000, State Plane Grid Coordinates, US Survey Feet. Geoid model G2012BU7. Datum NAD83_NO_TRANS.
- Coordinate data was collected with a Sokkia Set 510 Total Station. Bearings and distances to witness ties were collected using a 2° compass and a 100' cloth tape.
- Vicinity sketch was compiled per 2017 aerial photography.
- This monument was accepted by the Monroe County Surveyor Review Board on November 02, 2000. We collected coordinates on the known monument in preparation for an upcoming perpetuation survey in the area. Historic research has not yet been performed to prove the validity of this monument. The prior Monument Record references the Casey Leigh subdivision by Douglas Curry.

MONUMENT ACCESSORIES:


A 5/8" rebar with red plastic cap stamped "REFERENCE POINT" was set 0.5' above grade on the east side of the stone.

OTHER ACCESSORIES:

A Monroe County Surveyor Marker sign was found 2.8' above grade on the northeast side of Witness Monument Tie "E"

OTHER OBSERVATIONS:

The stone is on the northeast side of a north, east, and west fence intersection, at the southeast corner of a pasture. I marked a small "x" on the pointed top of the tapered stone and set a 5/8" rebar with red plastic cap stamped "REFERENCE POINT" on the east side of the stone. I tested the stone with acid to confirm that it is limestone and painted it with orange spray paint.

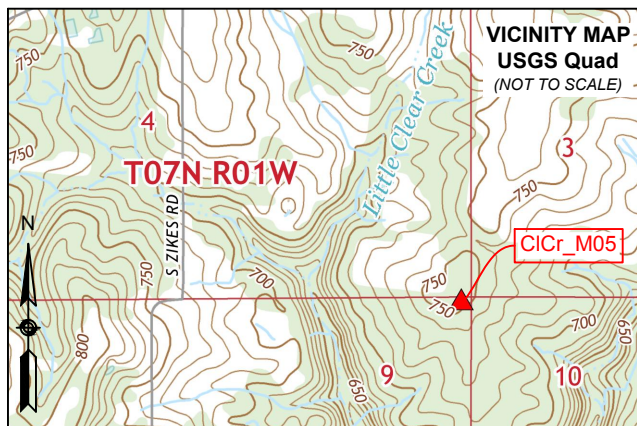

Monument Description: 0.5' x 0.2' tapered limestone found 0.5' above grade with a small "x" on the pointed top of the stone and a 5/8" rebar with red plastic cap stamped "REFERENCE POINT" 0.5' above grade on the east side of the stone.
State Plane Grid Coordinates: Northing: 1390219.2', Easting: 3113521.5'

SHEET
1
OF
2

MONUMENT RECORD
CORNER ID:
CICr_M05

Section Corner
Section 03, 04, 09 & 10- T07N-R01W
Clear Creek Township
Monroe County, Indiana



OFFICE OF THE MONROE COUNTY SURVEYOR
Trohn Enright-Randolph Monroe County Surveyor
Rachel Savich Oser Professional Surveyor
119 West 7th Street, Bloomington, IN 47404 (812) 349-2570

Photos were taken on 7/11/2017 with an iPhone 6s



Trohn Enright-Randolph
Trohn Enright-Randolph
Monroe County Surveyor



Accepted by the Monroe
County Surveyor Review Board
on December 19, 2017



Rachel Oser
Rachel Savich Oser, State of Indiana
Professional Surveyor No. 21100022

SHEET 2 OF 2	MONUMENT RECORD CORNER ID: CICr_M05	Section Corner Section 03, 04, 09 & 10- T07N-R01W Clear Creek Township Monroe County, Indiana		MONROE COUNTY SURVEYOR'S OFFICE Trohn Enright-Randolph Monroe County Surveyor Rachel Savich Oser Professional Surveyor 119 West 7th Street, Bloomington, IN 47404 (812) 349-2570
-----------------------	---	---	--	--

MONUMENT RECORD
State of Indiana - County of Monroe

Section: 03 Township: 7 N Range: 1 W

Corner ID: CI Cr M-05


Monument Description & Remarks: Found: tapered limestone with no etchings.

References On File: Casey Leigh subdivision by Doug Curry.


Field Book: 2000-01

Page No.: 53

USGS Quad: Clear Creek

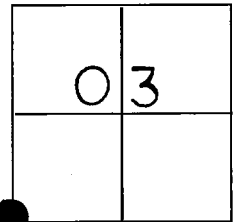


Tie Sheet Drawing
(Not to Scale)

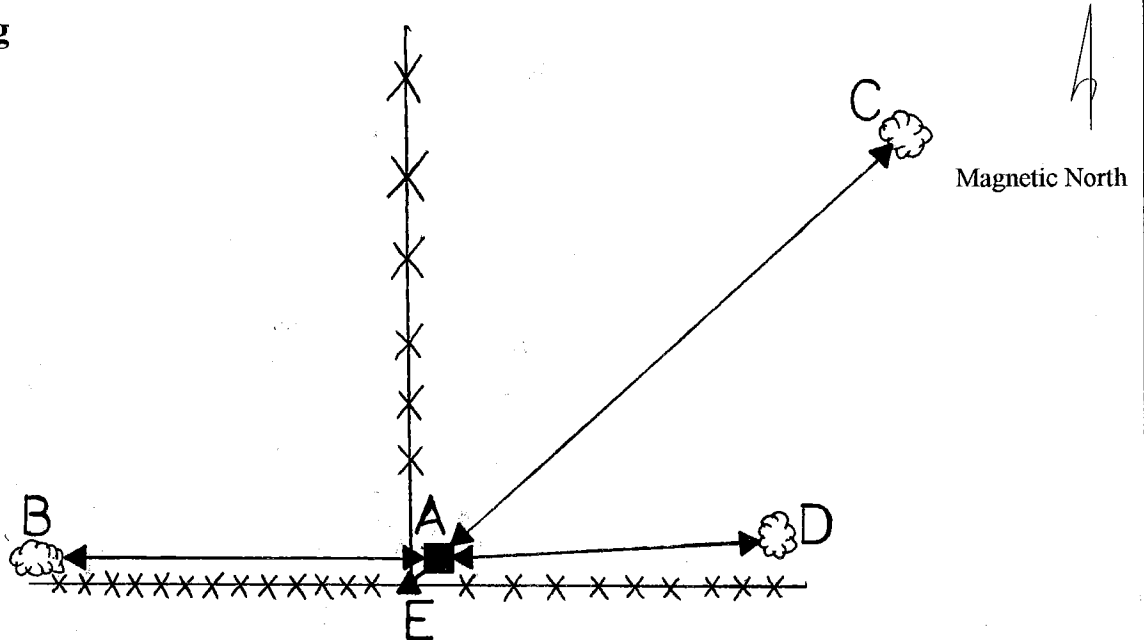

A-Limestone.
B-N 90° W 16.23' to MAG nail in 24" black cherry.
C-N 45° E to 26.73' to MAG nail in 20" sugar maple.
D-N 88° E 15.50' to MAG nail in 22" hickory.
E-S 1.85' to 10" round fence post. Survey Marker 3.5' A.G.

I, Kevin P. Enright, Monroe County Surveyor, hereby certify that this document was prepared under my direction in accordance with the provisions of Section 5, 12-1.1 of the Indiana Code; and the above data is given under my hand this 25th day of May, 2000.

Kevin Enright

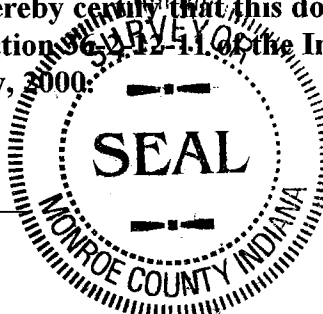

Certified and sealed by the Monroe County Surveyor Review Board

Date: 11/02/00

October 13, 2000